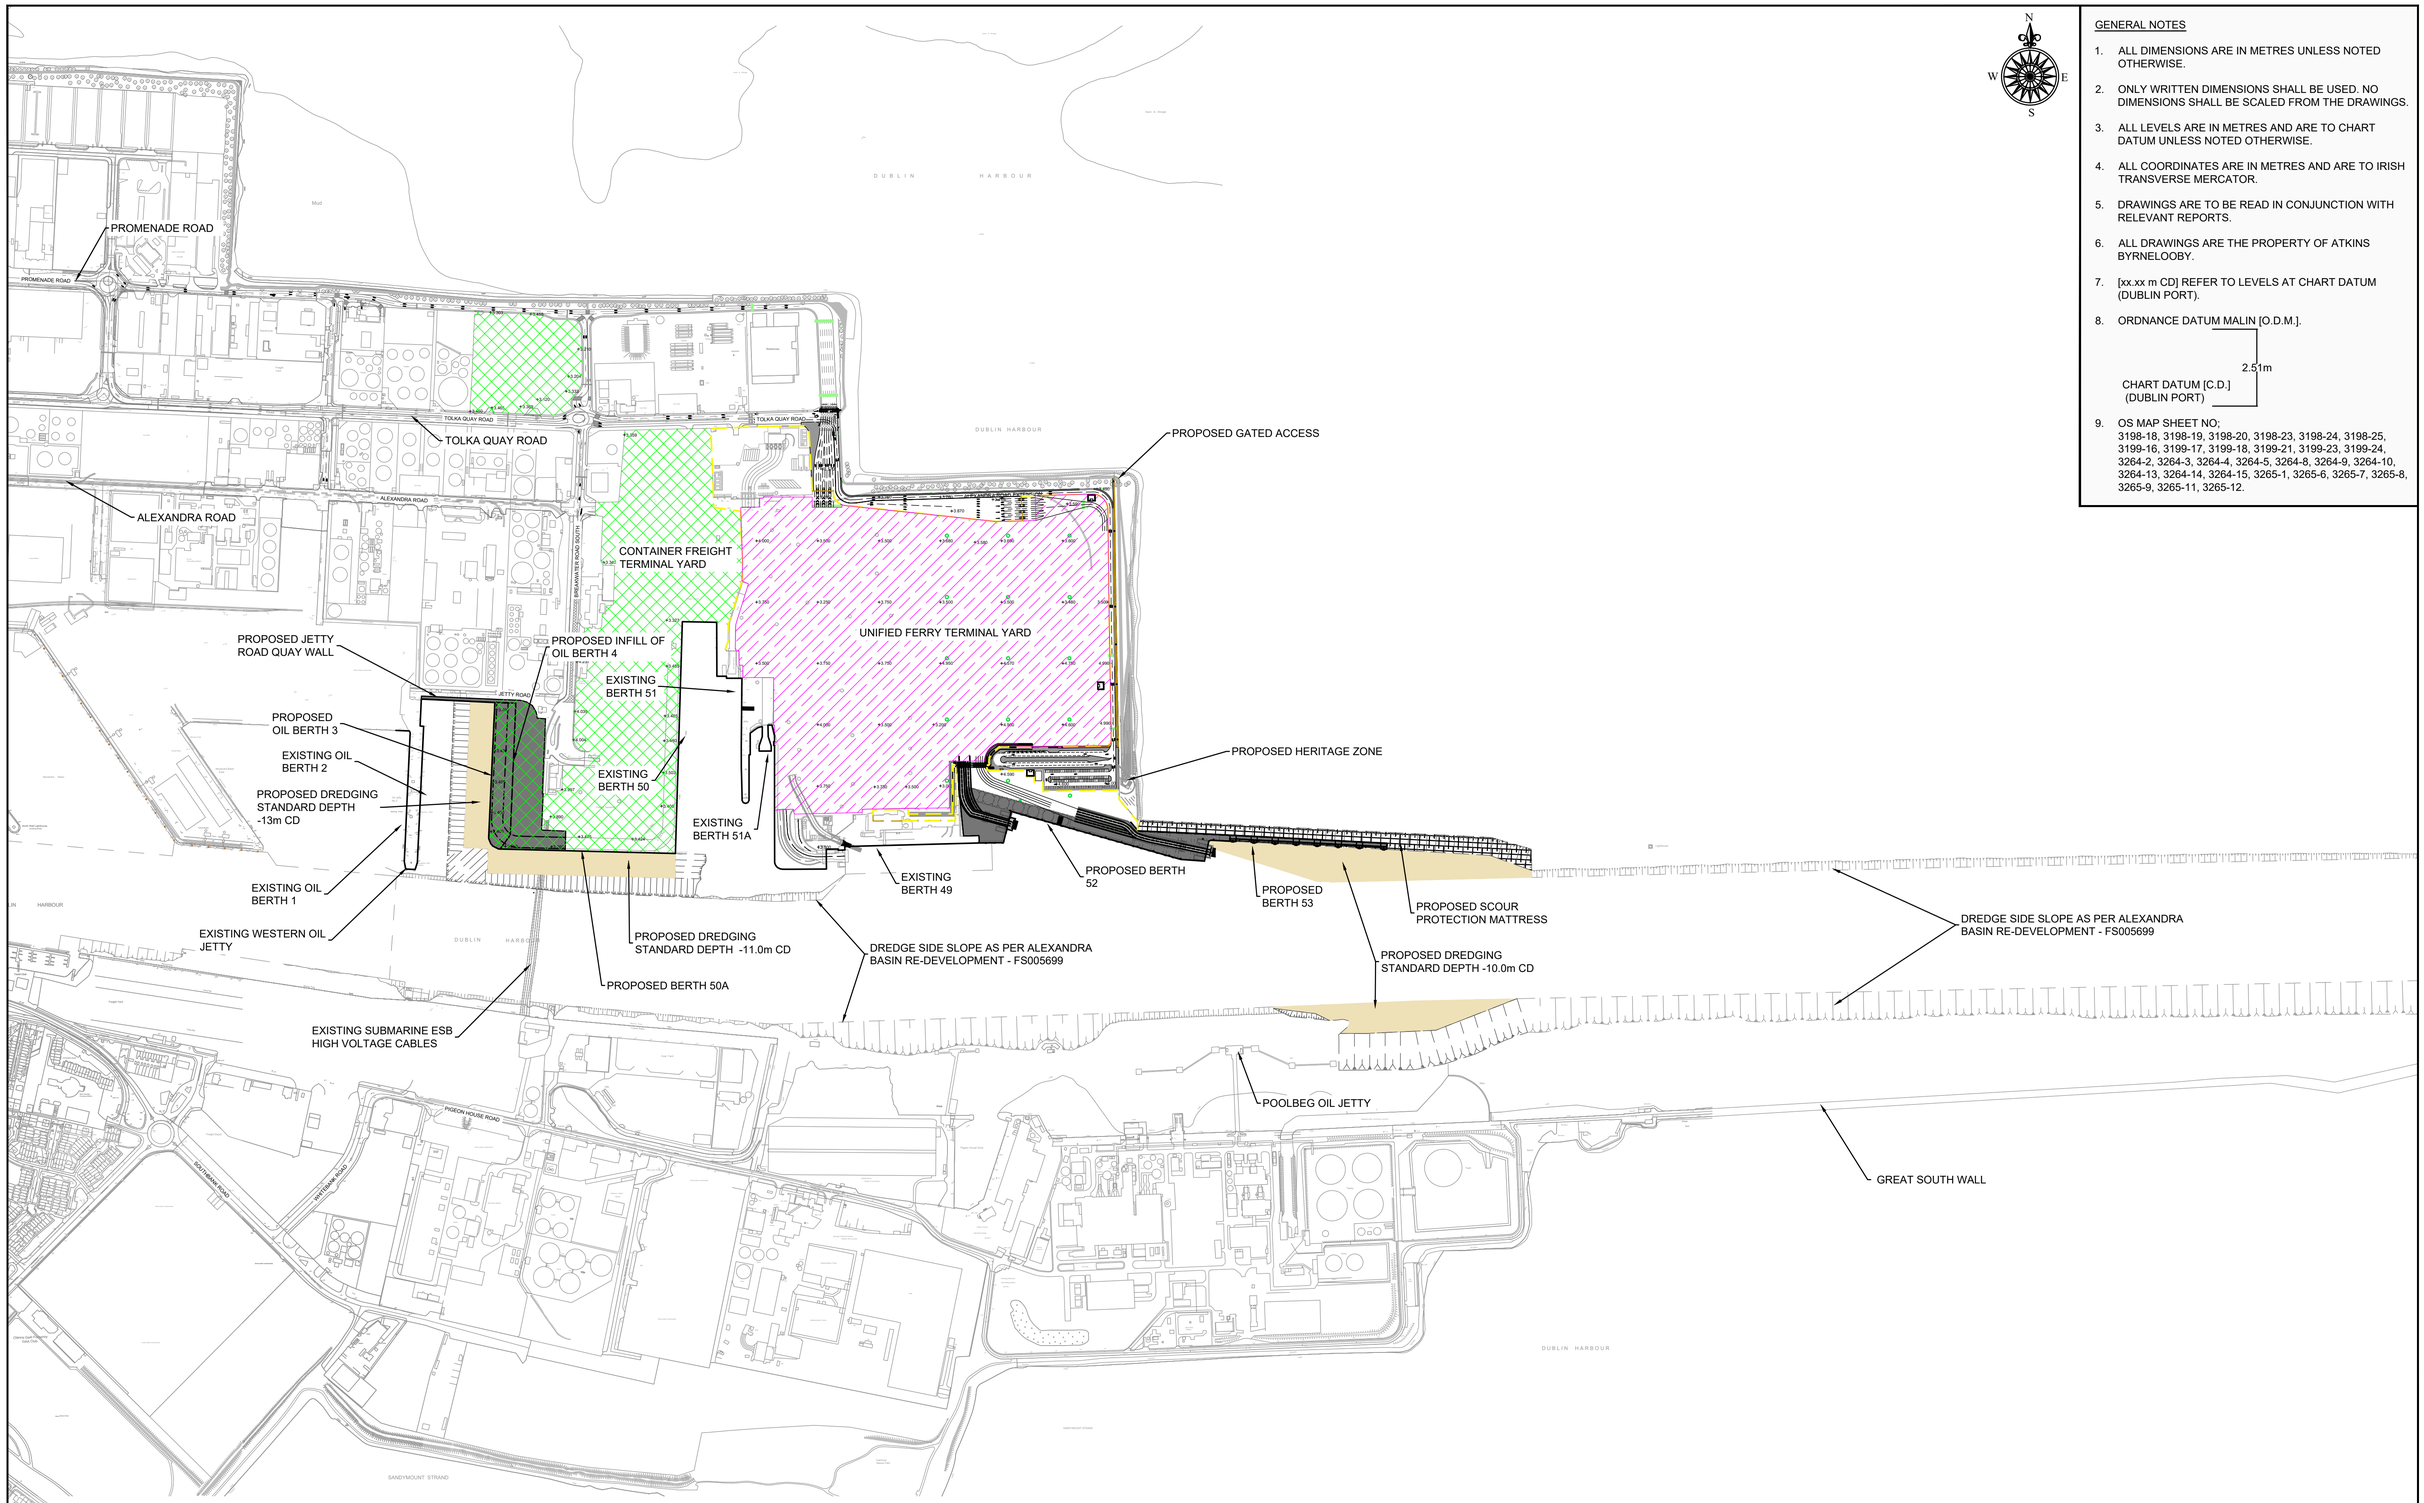

Ordnance Survey Ireland Licence No. EN 0061920
© Ordnance Survey Ireland/Government of Ireland

GENERAL NOTES

1. ALL DIMENSIONS ARE IN METRES UNLESS NOTED OTHERWISE.
2. ONLY WRITTEN DIMENSIONS SHALL BE USED. NO DIMENSIONS SHALL BE SCALED FROM THE DRAWINGS.
3. ALL LEVELS ARE IN METRES AND ARE TO CHART DATUM UNLESS NOTED OTHERWISE.
4. ALL COORDINATES ARE IN METRES AND ARE TO IRISH TRANSVERSE MERCATOR.
5. DRAWINGS ARE TO BE READ IN CONJUNCTION WITH RELEVANT REPORTS.
6. ALL DRAWINGS ARE THE PROPERTY OF ATKINS BYRNELOOBY.
7. [xx.xx m CD] REFER TO LEVELS AT CHART DATUM (DUBLIN PORT).
8. ORDNANCE DATUM MALIN [O.D.M.].

   2.51m
   CHART DATUM [C.D.] (DUBLIN PORT)
9. OS MAP SHEET NO; 3198-18, 3198-19, 3198-20, 3198-23, 3198-24, 3198-25, 3199-16, 3199-17, 3199-18, 3199-21, 3199-23, 3199-24, 3264-2, 3264-3, 3264-4, 3264-5, 3264-8, 3264-9, 3264-10, 3264-13, 3264-14, 3264-15, 3265-1, 3265-6, 3265-7, 3265-8, 3265-9, 3265-11, 3265-12.

- PROPOSED CONCRETE DECK
- PROPOSED SCOUR PROTECTION MATTRESS
- DREDGED SIDE SLOPES
- PROPOSED DREDGED AREA

Drawing Prepared By:

ADAM CRONIN B.Eng., M.Sc. MIEI, C.Eng.
Chartered Engineer
Foreshore Reference No; FS006893

28 February 2020

Rev	Description	By	Date	Chk'd	Auth
02	FORESHORE APPLICATION	PM	04.20	SMC	AC
01	INTERIM ISSUE	PM	03.20	SMC	AC
00	DRAFT FOR APPROVAL	TJOC	10.19	SMC	AC

ATKINS
Member of the SNC-Lavalin Group
BYRNELOOBY
WS Atkins Ireland Ltd. & ByrneLooby Partners Ltd.
Atkins House,
150 Airside Business Park,
Swords, Co. Dublin

Client: COMHLACHT CHALAFORT ÁTHA CLIATH / DUBLIN PORT COMPANY

Project: MP2 PROJECT

Purpose: FORESHORE

Title: PROPOSED SITE LAYOUT PLAN

Original Scale	Design/Drawn	Checked	Authorised
1:5,000 @A1	TJOC	SMC	AC
	Date 25.09.19	Date 25.09.19	Date 25.09.19

Status	Drawing Number	Rev
FS	CP1770-BLP-ZZ-ZZ-M2-MA-0005	02

A1
0 10 100
DO NOT SCALE
File: CP1770-BLP-ZZ-ZZ-M2-MA-0005-02 Proposed Site Layout Plan.dwg
Date: Apr 14, 2020 - 3:36pm Plotted by: TJOConnell